



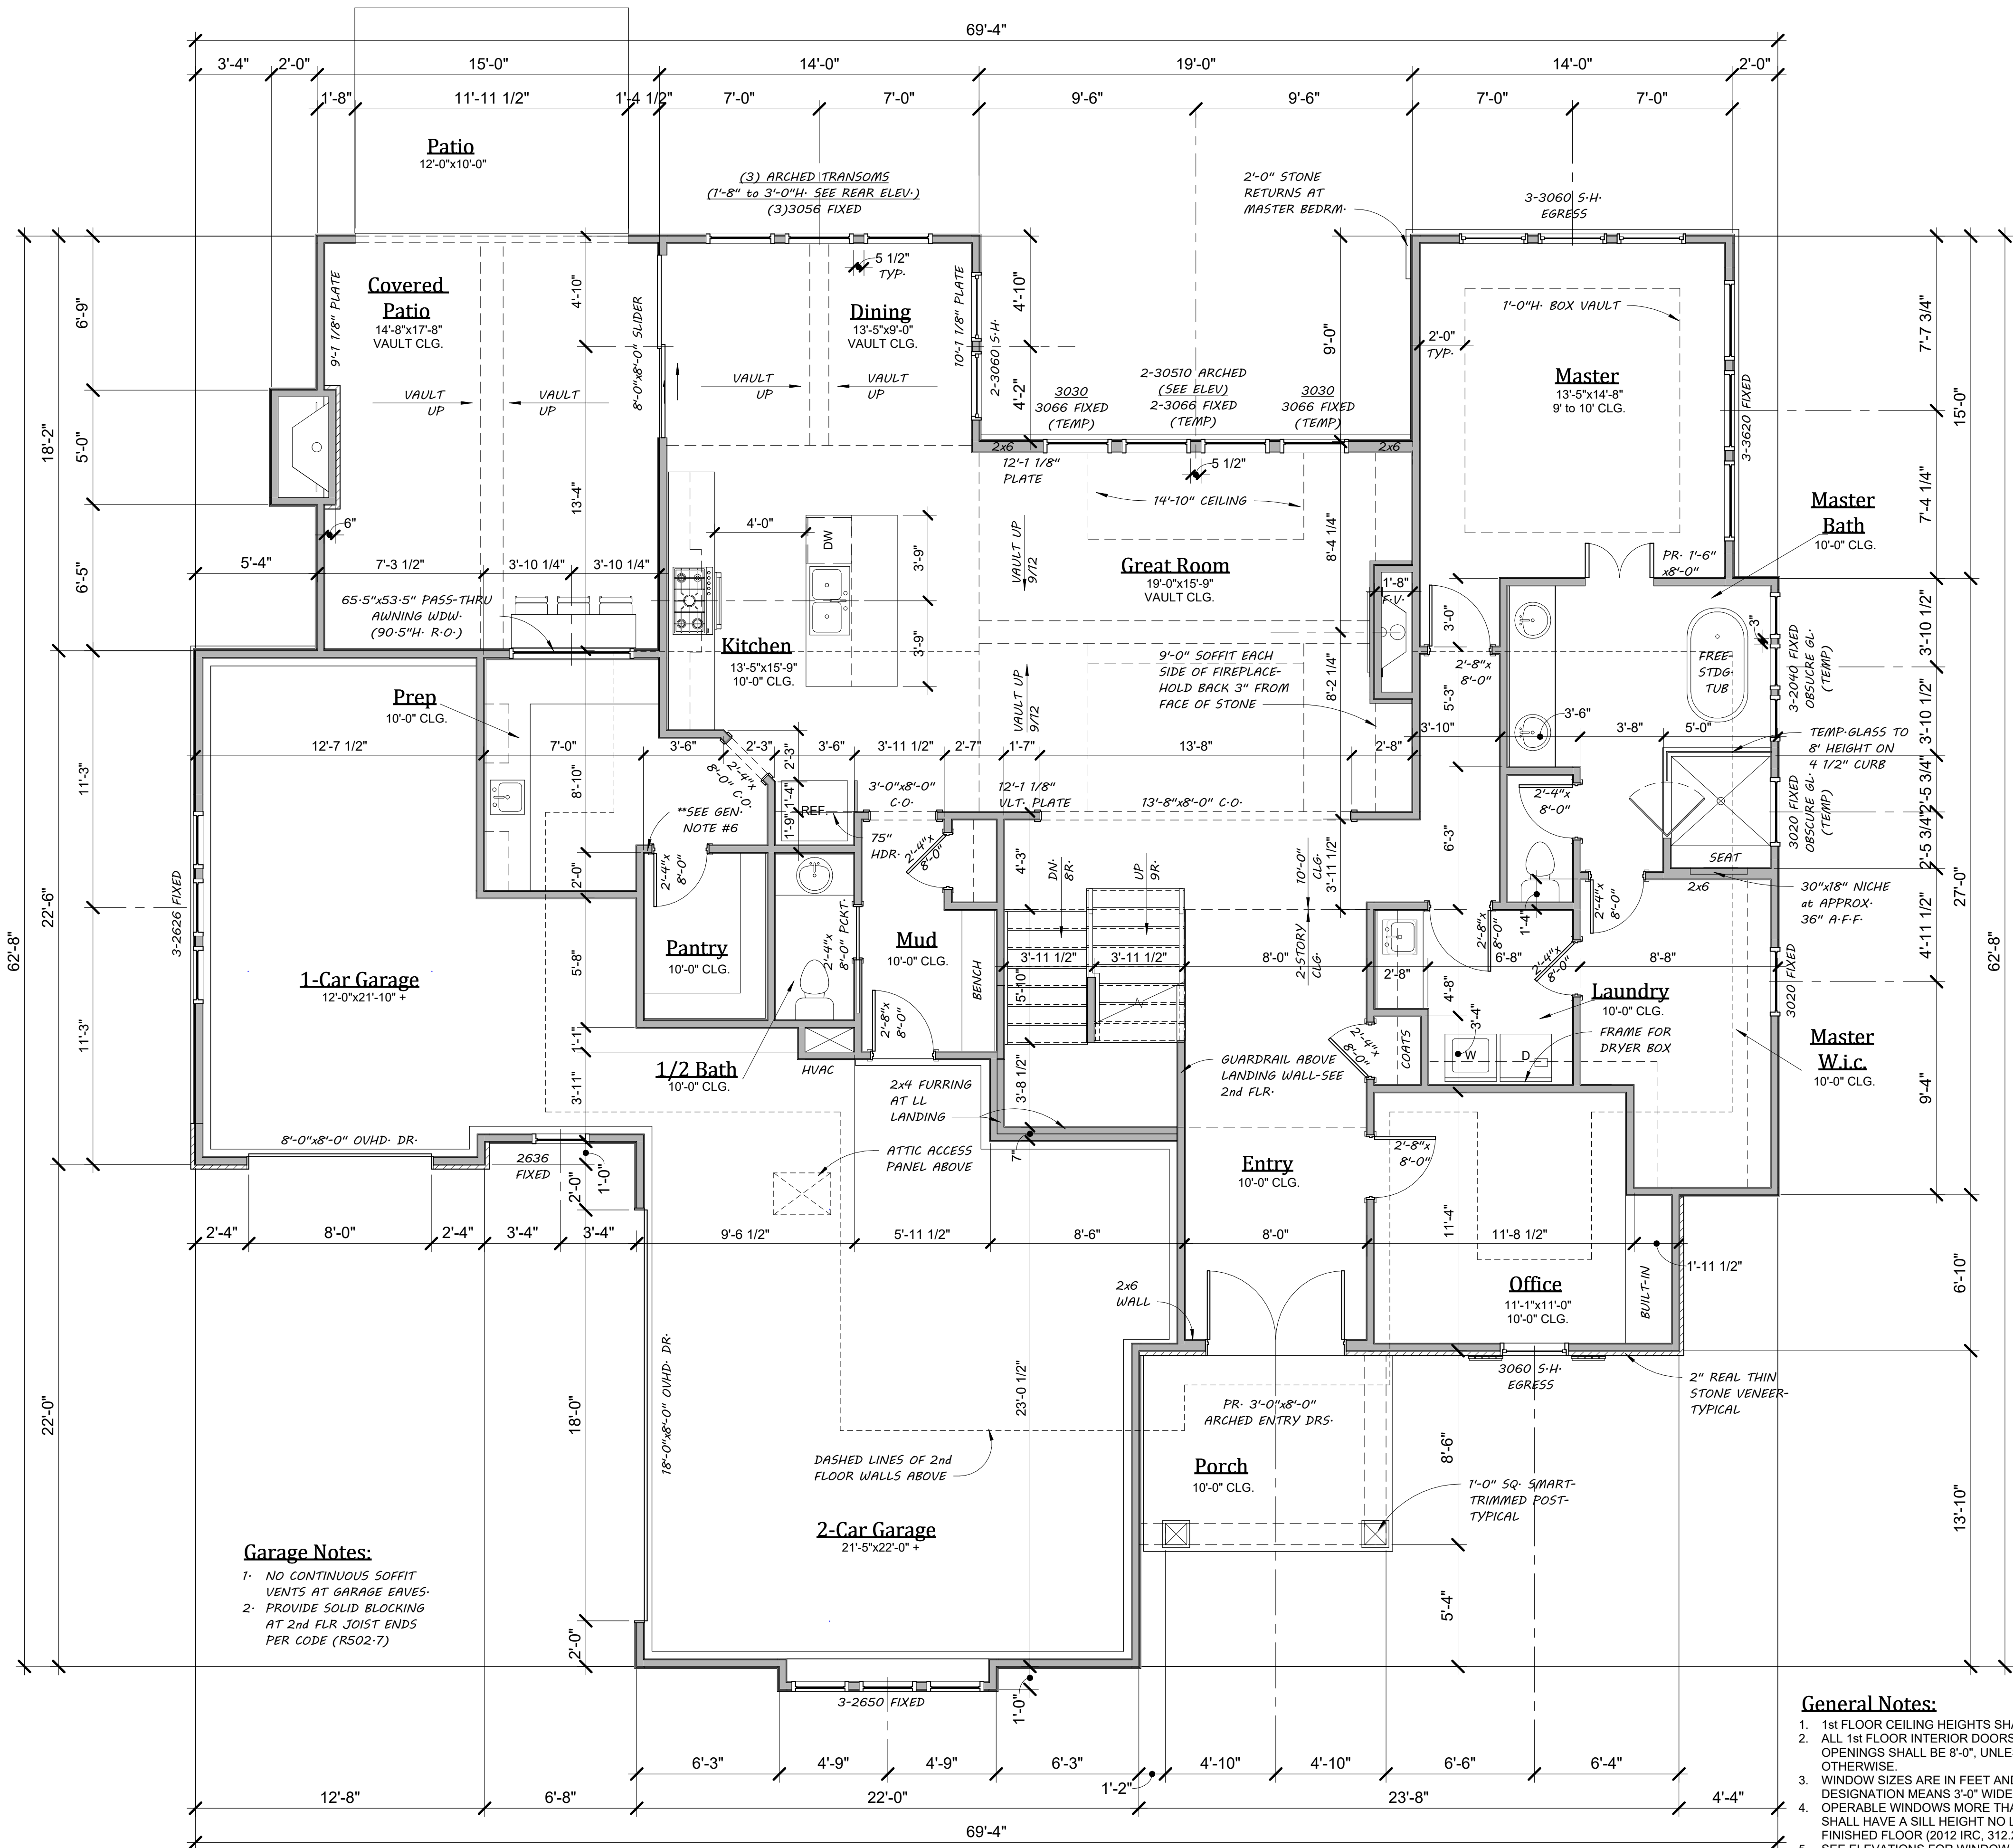

1 1st Floor Plan
1/4" = 1'-0"

General Notes:

1. 2nd FLOOR CEILING HEIGHTS SHALL BE AS INDICATED.
2. ALL 2nd FLOOR INTERIOR DOORS AND CASED OPENINGS SHALL BE 6'-8", UNLESS NOTED OTHERWISE.
3. WINDOW SIZES ARE IN FEET AND INCHES. 3050 DESIGNATION MEANS 3'-0" WIDE x 5'-0" HIGH.
4. OPERABLE WINDOWS MORE THAN 6' ABOVE GRADE SHALL HAVE A SILL HEIGHT NO LESS THAN 24" ABOVE FINISHED FLOOR (2012 IRC, 312.2)
5. SEE ELEVATIONS FOR WINDOW HEAD HEIGHTS.

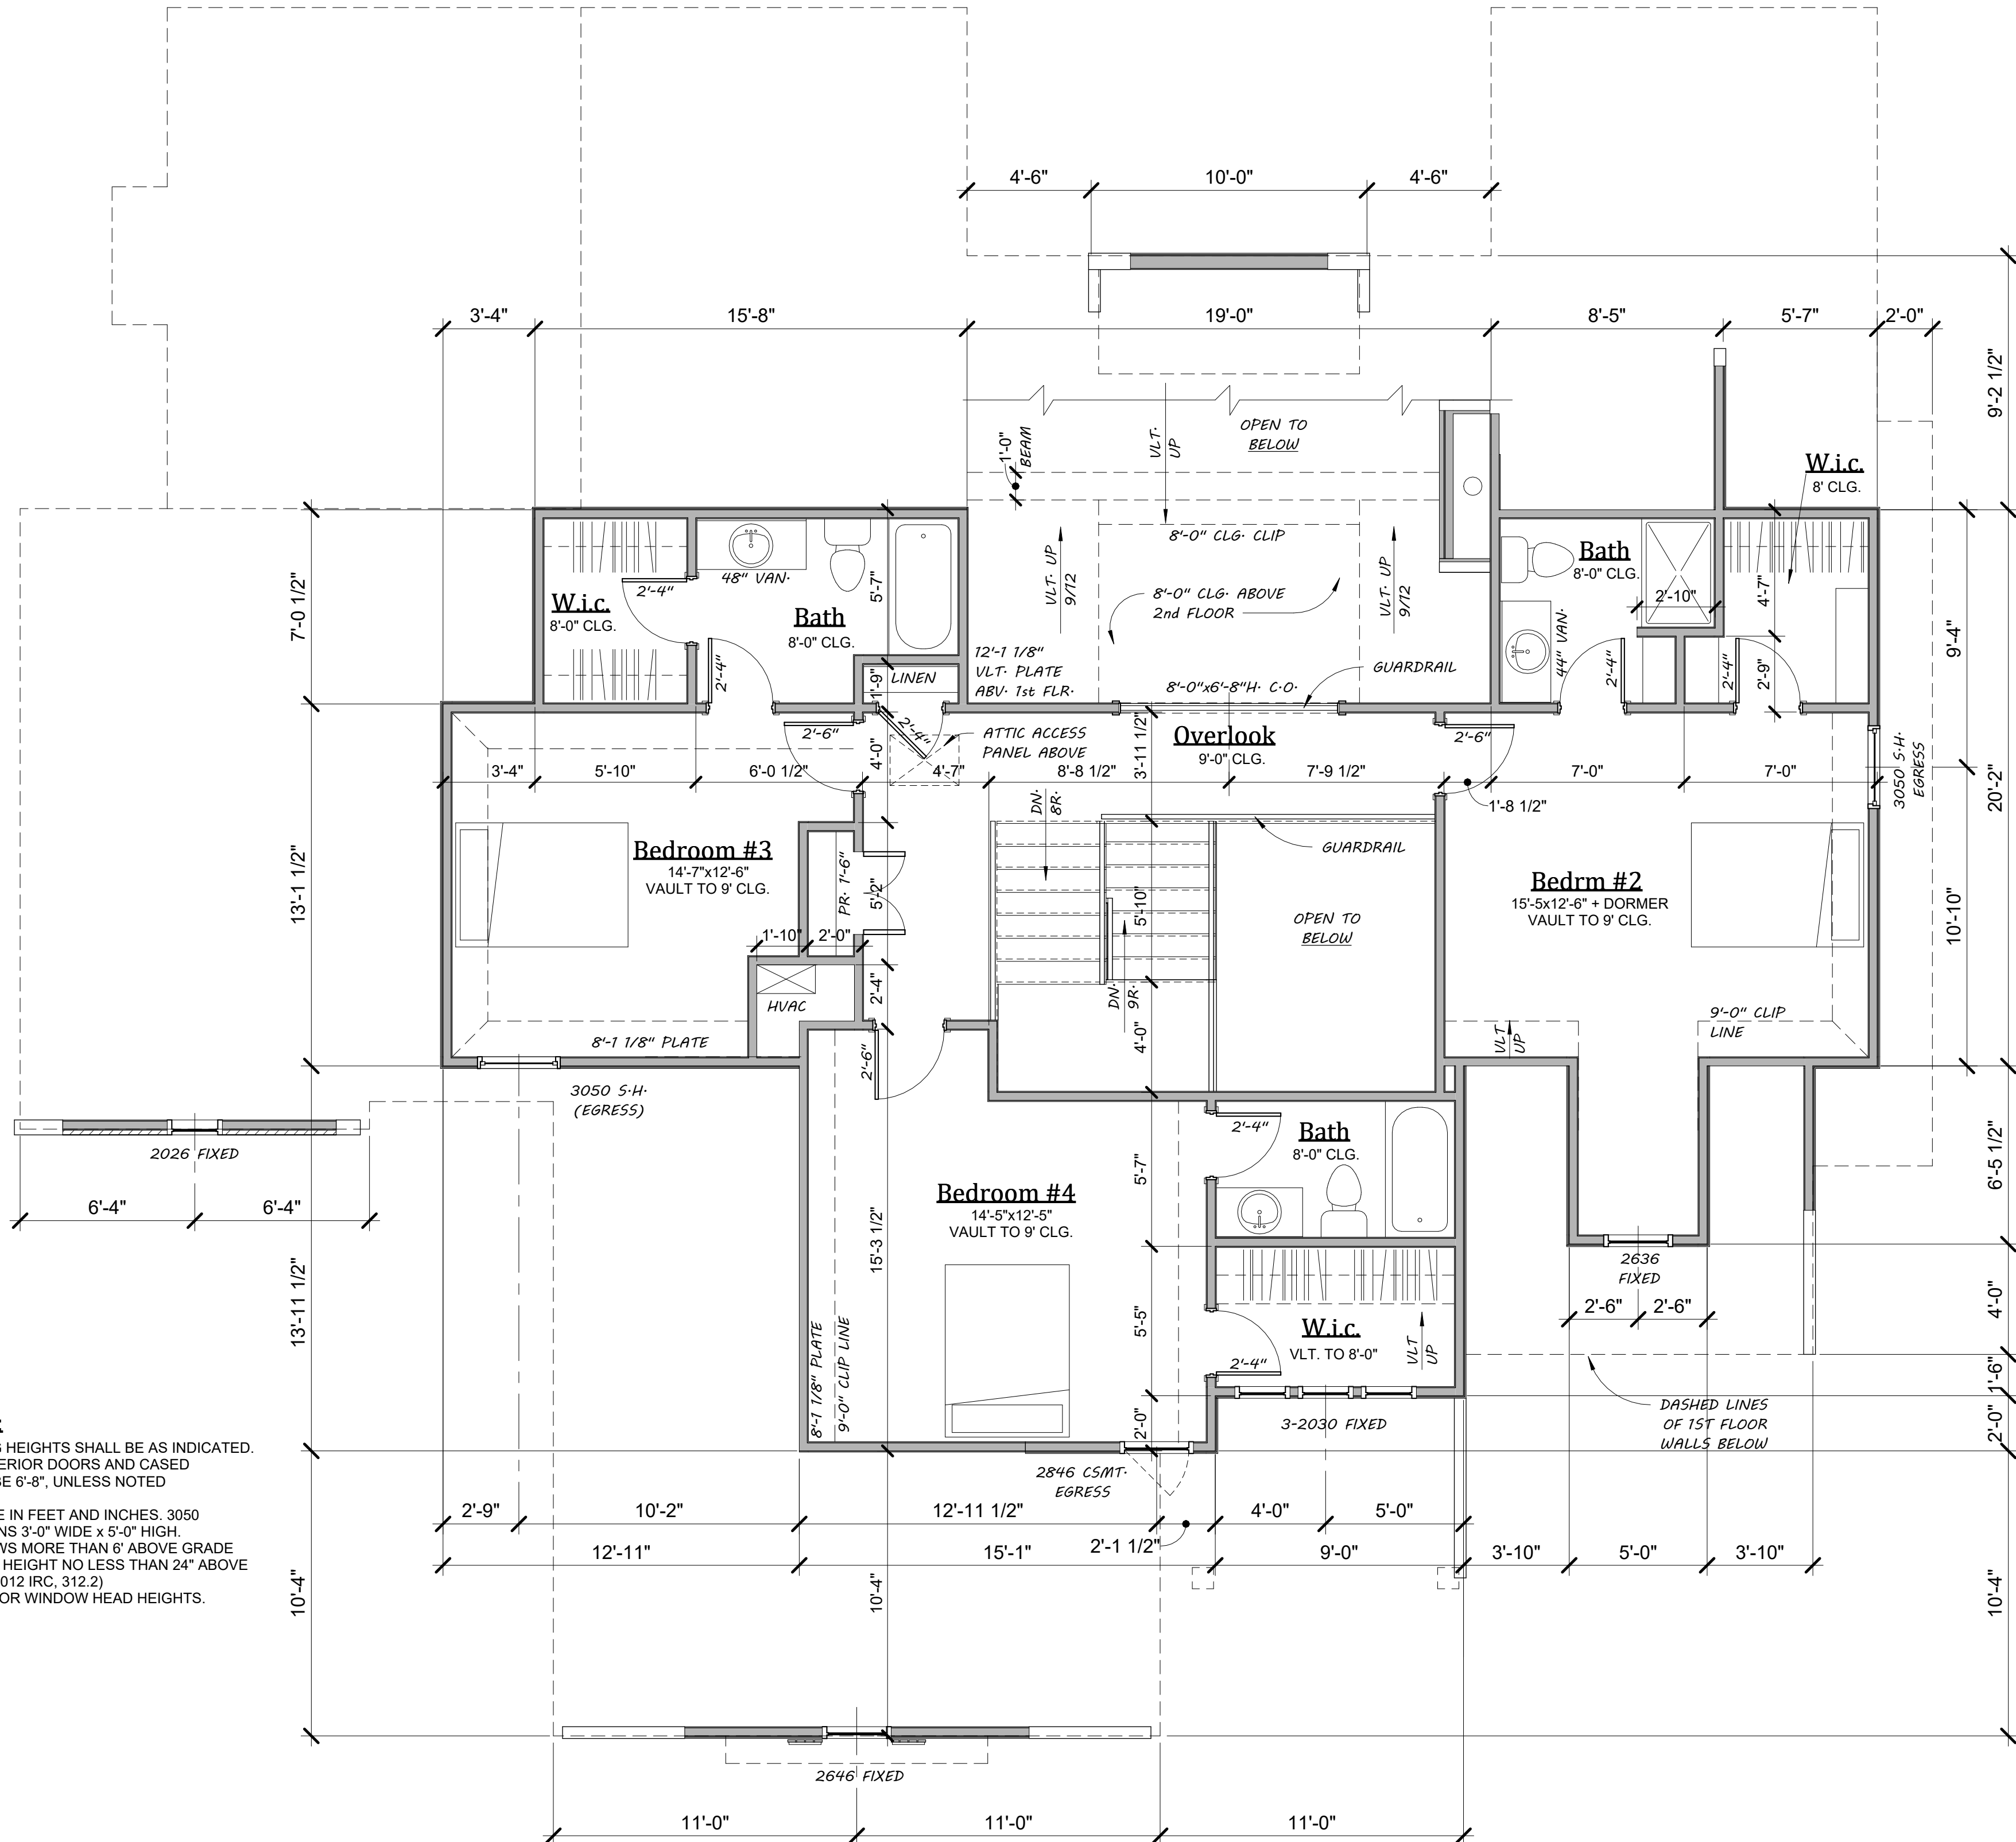

① 2nd Floor Plan
1/4" = 1'-0"

The Province


LOT 1138, 9104 Ensley Lane, Leawood, Kansas

Date: Sept. 11, 2026

Revised:

Sheet No.

7

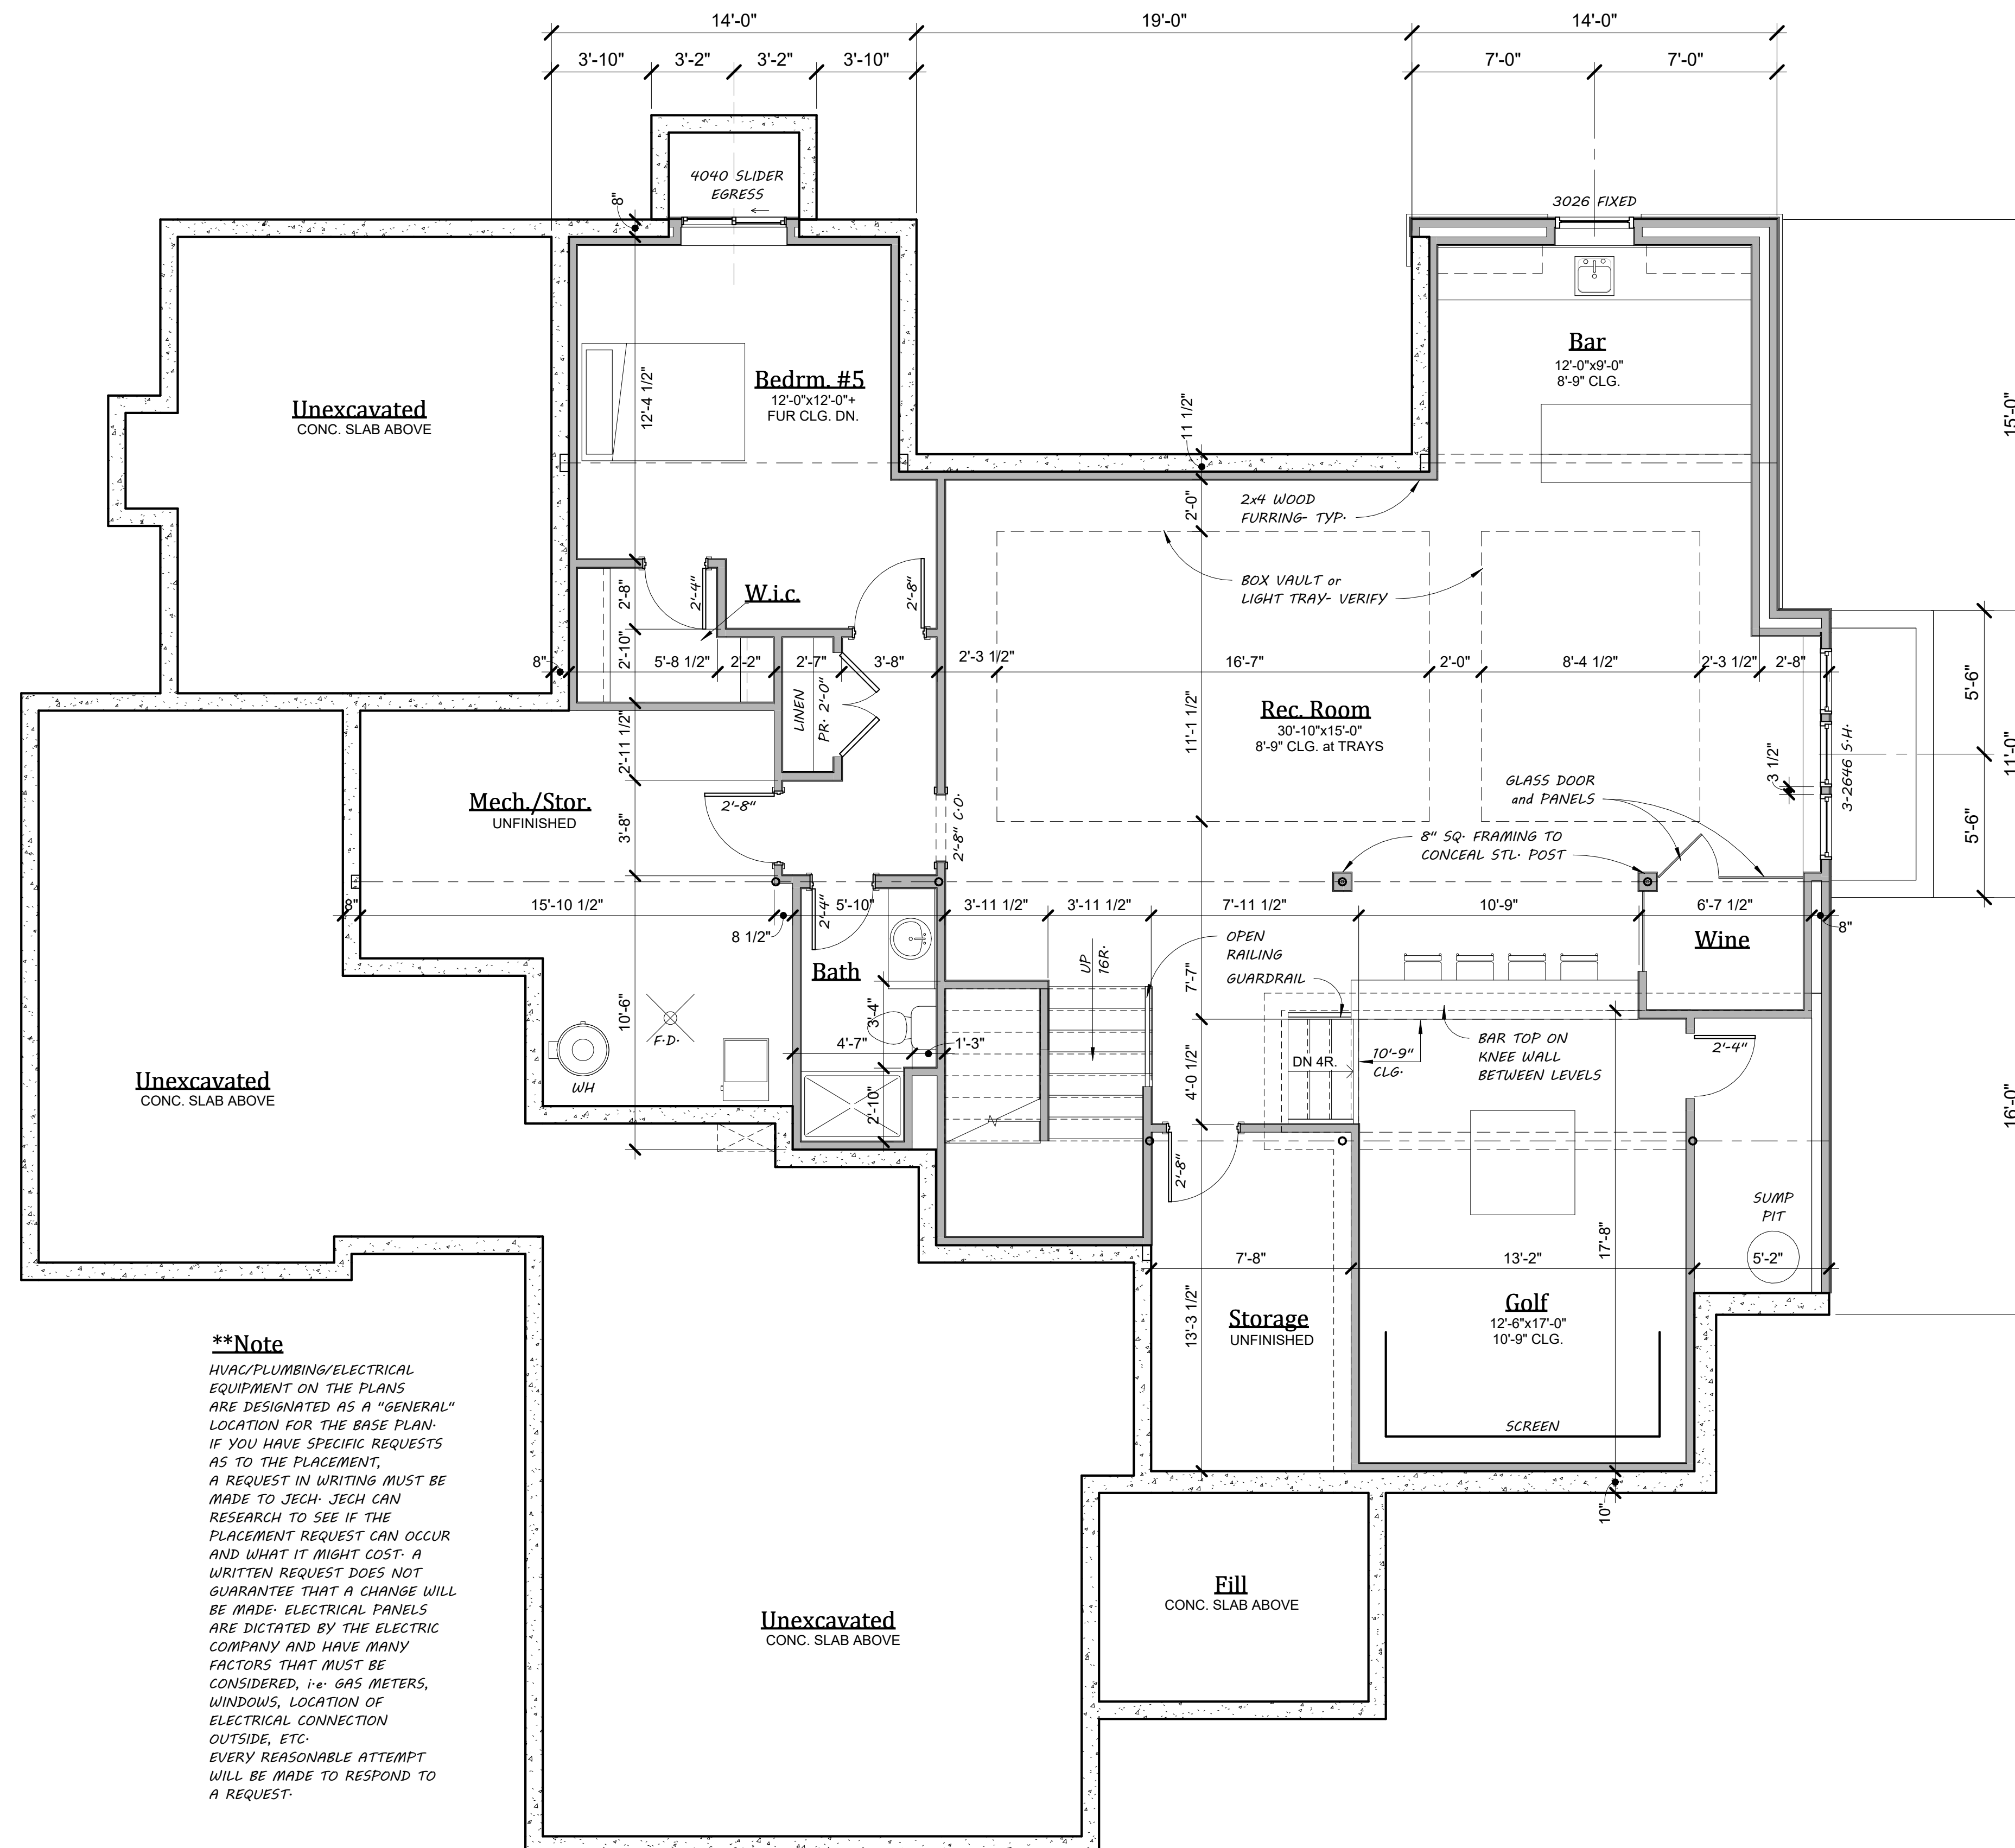

**Note

HVAC/PLUMBING/ELECTRICAL EQUIPMENT ON THE PLANS ARE DESIGNATED AS A "GENERAL" LOCATION FOR THE BASE PLAN. IF YOU HAVE SPECIFIC REQUESTS AS TO THE PLACEMENT, A REQUEST IN WRITING MUST BE MADE TO JECH. JECH CAN RESEARCH TO SEE IF THE PLACEMENT REQUEST CAN OCCUR AND WHAT IT MIGHT COST. A WRITTEN REQUEST DOES NOT GUARANTEE THAT A CHANGE WILL BE MADE. ELECTRICAL PANELS ARE DICTATED BY THE ELECTRIC COMPANY AND HAVE MANY FACTORS THAT MUST BE CONSIDERED, I.E. GAS METERS, WINDOWS, LOCATION OF ELECTRICAL CONNECTION OUTSIDE, ETC. EVERY REASONABLE ATTEMPT WILL BE MADE TO RESPOND TO A REQUEST.

1 Basement Finish Plan
1/4" = 1'-0"