



- 1 1st Floor
1/4" = 1'-0"

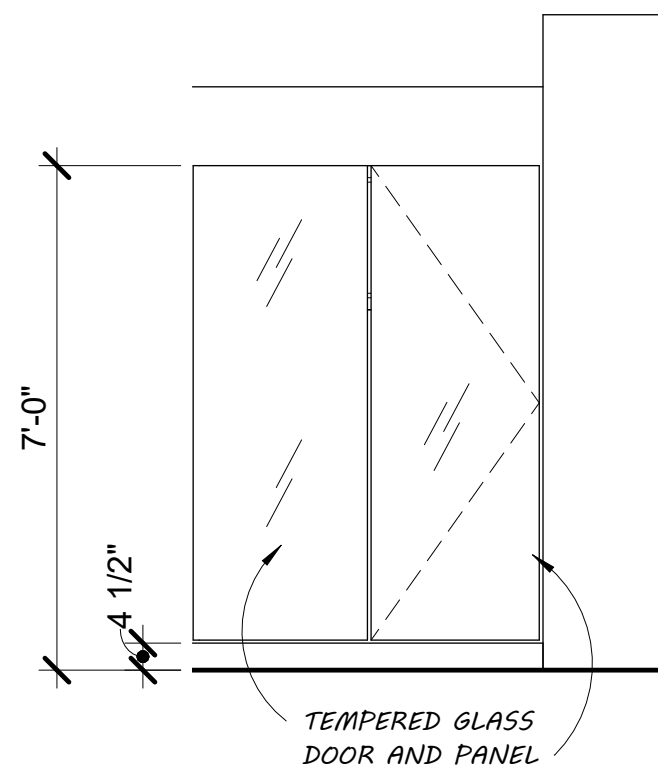

② Shower Elevation
3/8" = 1'-0"

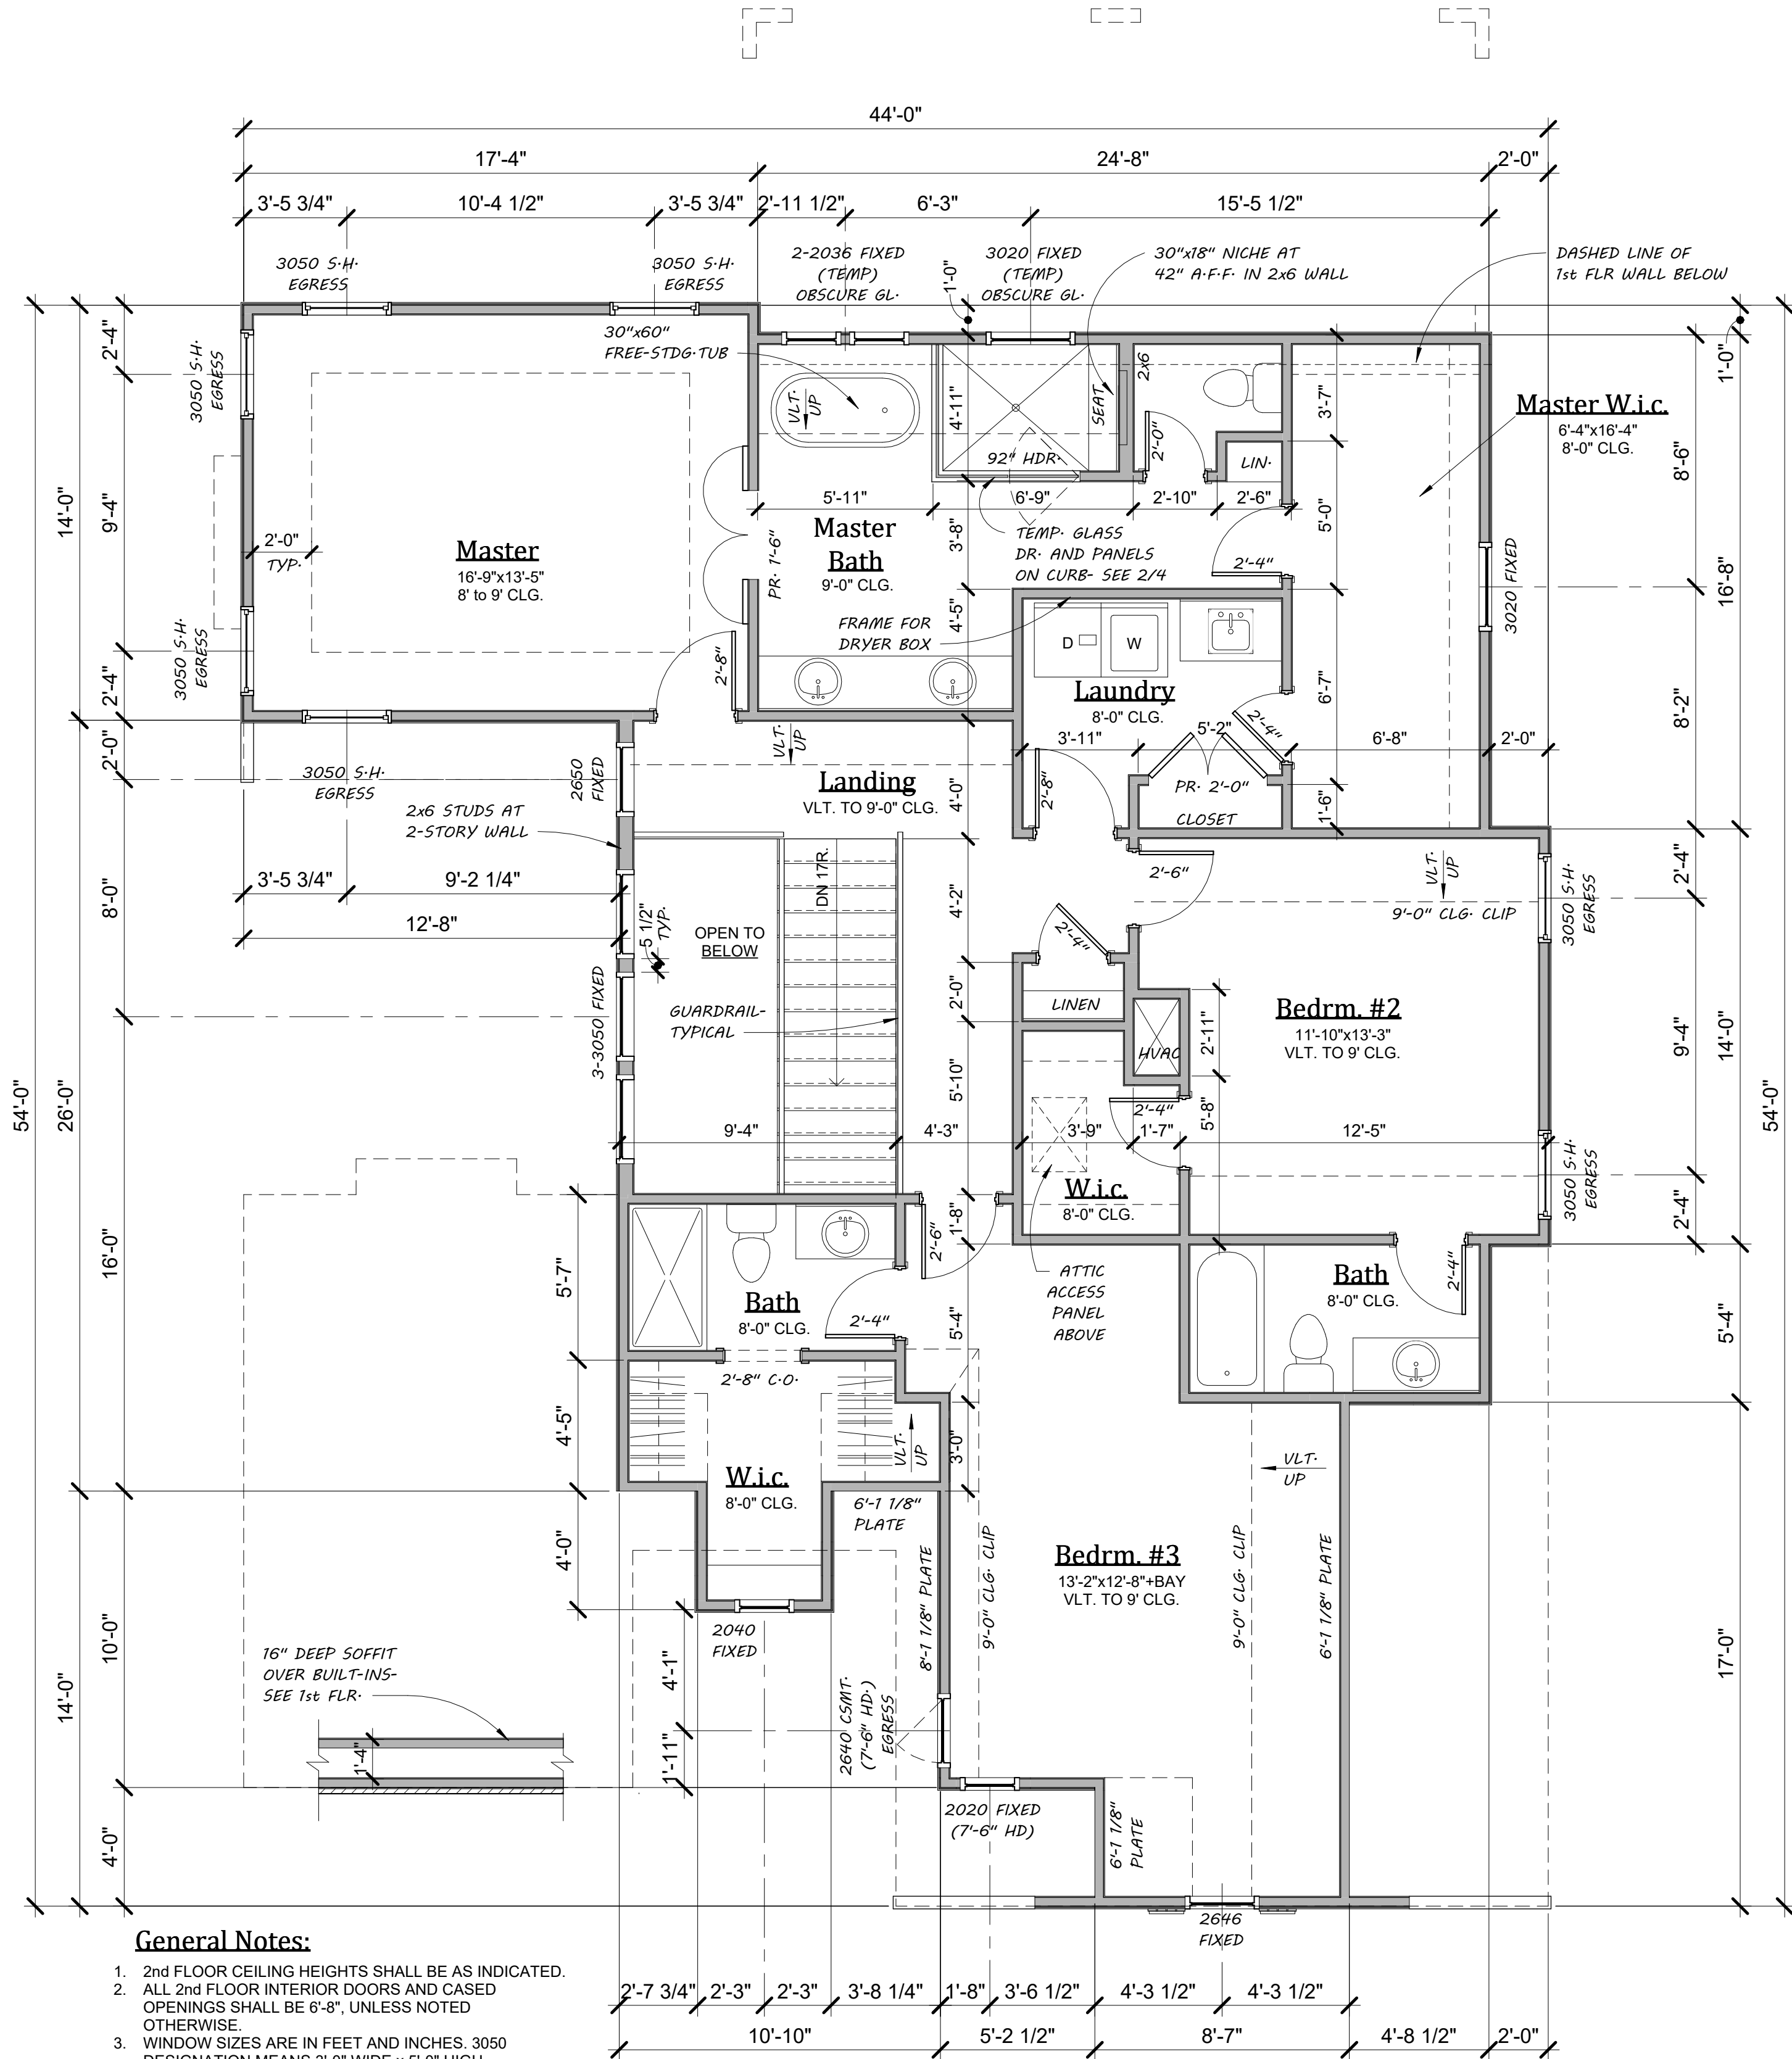

General Notes:

1. 2nd FLOOR CEILING HEIGHTS SHALL BE AS INDICATED.
2. ALL 2nd FLOOR INTERIOR DOORS AND CASED OPENINGS SHALL BE 6'-8", UNLESS NOTED OTHERWISE.
3. WINDOW SIZES ARE IN FEET AND INCHES. 3050 DESIGNATION MEANS 3'-0" WIDE x 5'-0" HIGH.
4. OPERABLE WINDOWS MORE THAN 6' ABOVE GRADE SHALL HAVE A SILL HEIGHT NO LESS THAN 24" ABOVE FINISHED FLOOR (2012 IRC, 312.2)
5. SEE ELEVATIONS FOR WINDOW HEAD HEIGHTS.

① 2nd Floor
1/4" = 1'-0"

The Aurora

HAMPTON

LOT 36, BLOCK 43, 5315 W. 71st TERRACE, PRAIRIE VILLAGE, KANSAS

James Engle

CUSTOM HOMES, LLC

www.JamesEngle.com


816-616-9788

Date:
Sept. 22, 2026

Revised:

Sheet No.

4

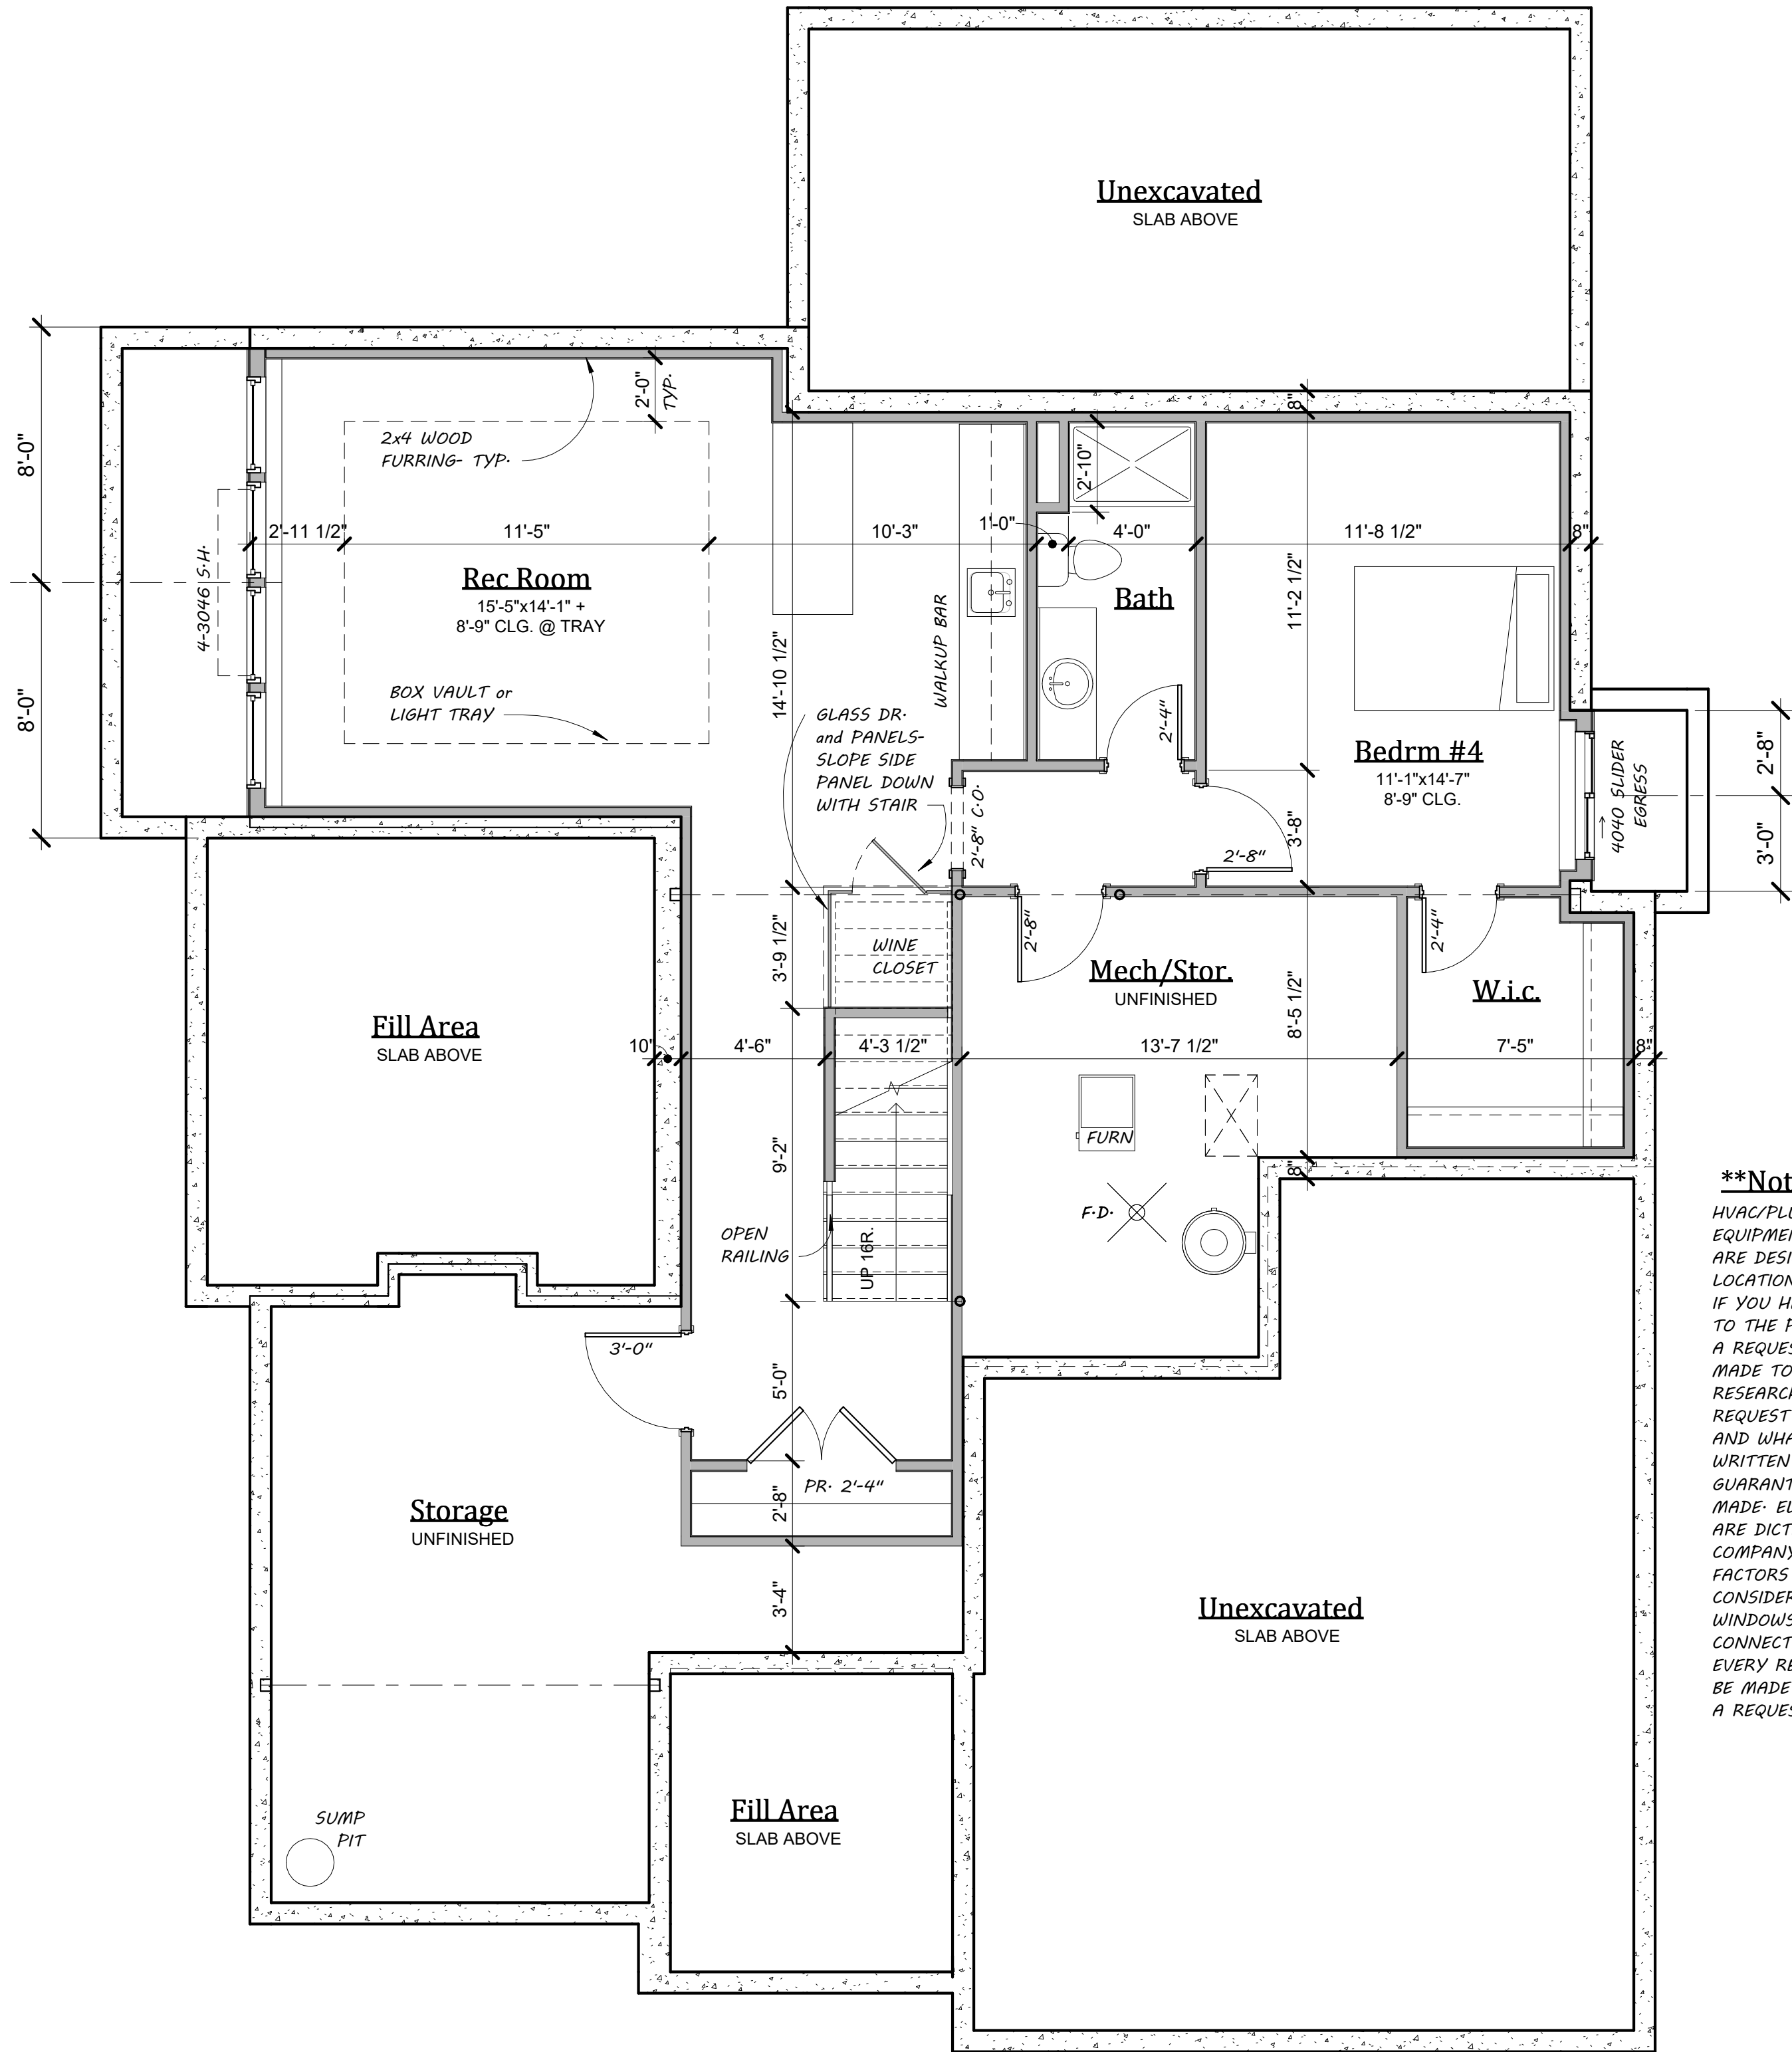

1 Basement Finish Plan
1/4" = 1'-0"